FilmL.A., Inc.
6255 W Sunset Blvd, 12th Floor
Hollywood, CA 90028
t: (213)977-8600 - f: (213)977-8601
www.filmla.com

Summary Information

Permit No: F00140797 **Type of Permit:** FILMING **Release Date:** 08/09/2018

Production Company TWENTIETH CENTURY FOX TELEVISION

Insured Company Name TWENTIETH CENTURY FOX TELEVISION

Contact Phone No. 1 310-369-1000
Contact Phone No. 2 310-969-0094
Fax
Address 10201 W PICO BLVD, BUILDING 1 LOS ANGELES, California 90064

Production Title SINGLE PARENT- RESHOOT

Type of Production TV Pilot -1

Producer Erin O'Malley

Director Jason Winer

1st AD Michael Risoli

Production Manager Ryan Guellow

FilmL.A. Coordinator Daniel Poissant

Location Manager Lucas Nalepinsk
Primary Phone Mobile - 617-283-3156
Secondary Phone Office - 310-369-3586

Location Assistant n/a n/a
Primary Phone Mobile - 000-000-0000
Secondary Phone

Fees

Posting 300	$0.00
Posting 600	$0.00
Posting 900	$0.00
Posting 1800	$0.00
Notification Charge	$340.00
FILMLA NON-REFUNDABLE FILM APPLICATION FEE	$685.00
LA CITY LANE AND STREET CLOSURE FEE	$624.00
LA CITY FIRE DEPARTMENT SPOT CHECK SURCHARGE	$85.00
LAUSD STANDARD DEPOSIT	$1,000.00
LAUSD PARKING ELEMENTARY SCHOOL HALF DAY	$910.00
LAUSD PARKING ELEMENTARY SCHOOL OT HOURS	$600.00
FILMLA MONITOR FEES	$256.00
FILMLA MONITOR FEES OVERTIME	$192.00
FILMLA MONITOR FEES - DOUBLE TIME	$256.00
LAUSD PARKING ELEMENTARY SCHOOL FULL DAY	$1,365.00

Total Permit Fee $6,313.00

Number of Locations 3

NOT A PERMIT

Permit #F00140797

FilmL.A., Inc.
6255 W Sunset Blvd, 12th Floor
Hollywood, CA 90028
t: (213)977-8600 - f: (213)977-8601
www.filmla.com

Summary Information

NOT A PERMIT

FilmL.A., Inc.
6255 W Sunset Blvd, 12th Floor
Hollywood, CA 90028
t: (213)977-8600 - f: (213)977-8601
www.filmla.com

Summary Information — Location

Permit Number	F00140797	**Location Manager**	Lucas Nalepinsk
Production Company	TWENTIETH CENTURY FOX TELEVISI...	Primary Phone	Mobile - 617-283-3156
Insured Company	TWENTIETH CENTURY FOX TELEVISI...	Secondary Phone	Office - 310-369-3586
Production Title	SINGLE PARENT- RESHOOT		

Location Address 1335 N Ogden Dr, Los Angeles, CA 90046

Location Type Private Residence

Film Dates 8/10/2018 - 8/10/2018 07:00 - 19:00 1 day

Open or Closed to the Public Closed

Generic Conditions

*LA CITY AND/OR LA COUNTY FIRE CHECKLIST ATTACHED TO FINAL PERMIT. THE PERMITTEE IS RESPONSIBLE FOR COMPLETING CHECKLIST PRIOR TO FILMING ACTIVITY AT THIS LOCATION. NON COMPLIANCE MAY RESULT IN ASSIGNMENT OF A FIRE OFFICER.
All closures impacting sidewalks must be implemented per WATCH manual, CA MUTCD TA-28 & TA-29
All travel lanes and bike lanes shall be closed per the WATCH manual.
Community Survey Obtained
FilmLA Monitor required at a minimum of four hours.
Must comply with attached conditions
Must Maintain 5' Clearance on Sidewalks/Walkways
Must maintain local/emergency access
No cast or crew parking on area streets
No interference with merchant activity.
No Parking in handicap spaces at anytime.
No steps from trailers, trucks or motorhomes may be facing road
Number of uniformed officers listed on the permit is a minimum requirement. Permittee remains responsible for deploying a sufficient number of uniformed officers to provide traffic and crowd control to ensure the safety of the film crew and the public.
Traffic control must be done in accordance w/MUTCD
Traffic Officers Required
Uniformed officers shall have a copy of the film permit in their possession and are required to confirm that all traffic control signage devices are in place.

Please see attached documents

Ogden Dr (closure) btwn Delongpre Ave & Fountain Ave - Single Parent.pdf
al.pdf
Spaulding Square_July-2017_AK.pdf

Equipment on Location

Type	Quantity
5 or 10 ton trucks	3
Cast/Crew	60

Personnel on Location

Type	Quantity
Cast	5
Crew	60

NOT A PERMIT

FilmL.A., Inc.
6255 W Sunset Blvd, 12th Floor
Hollywood, CA 90028
t: (213)977-8600 - f: (213)977-8601
www.filmla.com

Summary Information — Location

Permit Number F00140797
Production Company TWENTIETH CENTURY FOX TELEVISI...
Insured Company TWENTIETH CENTURY FOX TELEVISI...
Production Title SINGLE PARENT- RESHOOT

Location Manager Lucas Nalepinsk
Primary Phone Mobile - 617-283-3156
Secondary Phone Office - 310-369-3586

vehicles	
Catering Truck	1
Cube Trucks	4
Generator	1
Motor Homes	3
Picture vehicles	3
Trailers	1
Vans	3

FilmL.A. Monitor(s)	1
Off-Duty/Retired LAPD Officer(s)	2
Spot Check	1

Filming Activities Camera on sticks; Drive ups & away; Driving shots; Equipment on property; Equipment on sidewalk only.; Equipment on sidewalk, in curb lane & across street; Exterior Dialogue; Exterior establishing shots; Intermittent traffic control - 2 minutes standard; camera in street with ITC, camera on the sidewalk;

Jurisdiction **Political:** Los Angeles City - Council District 04 **Police:** Los Angeles Police Department **Fire:** Los Angeles City

Thomas Guide **Page:** 593 **Grid:** B5

Approvals

FILML.A. CLOSURES	Adrian Fayad
LOS ANGELES CITY DEPARTMENT OF PUBLIC WORKS	Vanessa Martin
LOS ANGELES CITY POLICE DEPARTMENT	Ed Padilla
FILML.A. MONITORS	Eric Warczinsky
FILML.A. SCHOOLS	Molly Calhoun

Coordinator Note
FILMLA MONITOR REQUIRED
8/10; 0600-2200 HRS
1335 N Ogden Dr, Los Angeles, CA 90046

MONITOR FOLLOWS TO:
1350 N Ogden Dr, Los Angeles, CA, 90046

Parking

Base Camp GARDNER STREET
Location Type : ELEMENTARY
Other Location 7450 Hawthorn Ave, Los Angeles, CA, 90046

Crew Parking 8000 W Sunset Bl,
Location Type : Los Angeles, CA,
Other Location 90069

Parking Notes
SPOT CHECK APPROVED, PER INSPECTOR OWENS

NOT A PERMIT

FilmL.A., Inc.
6255 W Sunset Blvd, 12th Floor
Hollywood, CA 90028
t: (213)977-8600 - f: (213)977-8601
www.filmla.com

Summary Information — Location

Permit Number	F00140797	**Location Manager**	Lucas Nalepinsk
Production Company	TWENTIETH CENTURY FOX TELEVISI...	Primary Phone	Mobile - 617-283-3156
Insured Company	TWENTIETH CENTURY FOX TELEVISI...	Secondary Phone	Office - 310-369-3586
Production Title	SINGLE PARENT- RESHOOT		

Posting "No Parking" signs E/S N OGDEN DR., DELONGPRE AVE- FOUNTAIN AVE

Approximate Footage 301 - 600 **Log Number** 211396

Date(s) 8/10/2018 to 8/10/2018 **Time(s)** 07:00 to 22:00

Lane / Full Closure FULL STREET CLOSURE- N OGDEN DR., DELONGPRE AVE- FOUNTAIN AVE

Approximate Footage 0 - 300

Date(s) 8/10/2018 to 8/10/2018 **Time(s)** 07:00 to 19:00

NOT A PERMIT

FilmL.A., Inc.
6255 W Sunset Blvd, 12th Floor
Hollywood, CA 90028
t: (213)977-8600 - f: (213)977-8601
www.filmla.com

Summary Information — Location

Permit Number	F00140797	**Location Manager**	Lucas Nalepinsk
Production Company	TWENTIETH CENTURY FOX TELEVISI...	Primary Phone	Mobile - 617-283-3156
Insured Company	TWENTIETH CENTURY FOX TELEVISI...	Secondary Phone	Office - 310-369-3586
Production Title	SINGLE PARENT- RESHOOT		

Location Address 1400 N Gardner St, Los Angeles, CA, 90046

Location Type Apartment Building

Prep Dates 8/9/2018 - 8/9/2018 07:00 - 19:00 1 day

Film Dates 8/10/2018 - 8/11/2018 14:00 - 02:00 1 day

Open or Closed to the Public Closed

Generic Conditions

All closures impacting sidewalks must be implemented per WATCH manual, CA MUTCD TA-28 & TA-29
All travel lanes and bike lanes shall be closed per the WATCH manual.
Community Survey Obtained
Must comply with attached conditions
Must Maintain 5' Clearance on Sidewalks/Walkways
Must maintain local/emergency access
No cast or crew parking on area streets
No interference with merchant activity.
No Parking in handicap spaces at anytime.
No steps from trailers, trucks or motorhomes may be facing road
Number of uniformed officers listed on the permit is a minimum requirement.
Permittee remains responsible for deploying a sufficient number of uniformed officers to provide traffic and crowd control to ensure the safety of the film crew and the public.
Traffic control must be done in accordance w/MUTCD
Traffic Officers Required
Uniformed officers shall have a copy of the film permit in their possession and are required to confirm that all traffic control signage devices are in place.

Please see attached document Gardner St & Delongpre Ave (soft closure) btwn Fountain Ave & Sunset Blvd - Single Parent.pdf

Equipment on Location

Type	Quantity
5 or 10 ton trucks	3
Cast/Crew vehicles	60
Catering Truck	1
Cube Trucks	4
Generator	1

Personnel on Location

Type	Quantity
Cast	5
Crew	60
Off-Duty/Retired LAPD Officer(s)	2

NOT A PERMIT

FilmL.A., Inc.
6255 W Sunset Blvd, 12th Floor
Hollywood, CA 90028
t: (213)977-8600 - f: (213)977-8601
www.filmla.com

Summary Information — Location

Permit Number	F00140797	**Location Manager**	Lucas Nalepinsk
Production Company	TWENTIETH CENTURY FOX TELEVISI...	Primary Phone	Mobile - 617-283-3156
Insured Company	TWENTIETH CENTURY FOX TELEVISI...	Secondary Phone	Office - 310-369-3586
Production Title	SINGLE PARENT- RESHOOT		

Motor Homes	3
Picture vehicles	3
Trailers	1
Vans	3

Filming Activities Camera on sticks; Drive by; Drive ups & away; Exterior Dialogue; Exterior establishing shots; Intermittent traffic control - 2 minutes standard; Camera in street and on sidewalk, actors in street, night courtyard exterior and street;

Jurisdiction **Political:** Los Angeles City - Council District 04 **Police:** Los Angeles Police Department **Fire:** Los Angeles City

Thomas Guide **Page:** 593 **Grid:** C5

Approvals

FILML.A. CLOSURES	Adrian Fayad
LOS ANGELES CITY DEPARTMENT OF PUBLIC WORKS	Vanessa Martin
LOS ANGELES CITY POLICE DEPARTMENT	Ed Padilla

Parking

Base Camp	GARDNER STREET	**Crew Parking**	8000 W Sunset
Location Type :	ELEMENTARY	Location Type :	Blvd, Los Angeles,
Other Location	7450 Hawthorn Ave, Los Angeles, CA, 90046	Other Location	CA, 90046

Posting "No Parking" signs E/S N GARDNER ST., DELONGPRE AVE- SUNSET BLVD

Approximate Footage 601 - 900 **Log Number** 211397

Date(s) 8/9/2018 to 8/9/2018 **Time(s)** 00:00 to 00:00

Posting "No Parking" signs E/S N GARDNER ST., FOUNTAIN AVE- SUNSET BLVD
N/S DELONGPRE AVE., N GARDNER ST- WEST 150'

Approximate Footage 1501 - 1800 **Log Number** 211399

Date(s) 8/10/2018 to 8/10/2018 **Time(s)** 00:00 to 00:00

NOT A PERMIT

FilmL.A., Inc.
6255 W Sunset Blvd, 12th Floor
Hollywood, CA 90028
t: (213)977-8600 - f: (213)977-8601
www.filmla.com

Summary Information — Location

Permit Number	F00140797	**Location Manager**	Lucas Nalepinsk
Production Company	TWENTIETH CENTURY FOX TELEVISI...	Primary Phone	Mobile - 617-283-3156
Insured Company	TWENTIETH CENTURY FOX TELEVISI...	Secondary Phone	Office - 310-369-3586
Production Title	SINGLE PARENT- RESHOOT		

Posting "No Parking" signs W/S N GARDNER ST., IN FRONT OF 1529 N GARDNER ST AND 1525 N GARDNER ST
E/S N GARDNER ST., STARTING 150' NORTH OF SUNSET BLVD - NORTH 300'

Approximate Footage 301 - 600 **Log Number** 211628

Date(s) 8/10/2018 to 8/10/2018 **Time(s)** 07:00 to 22:00

Lane / Full Closure FULL CLOSURE: N GARDNER ST., FOUNTAIN AVE- SUNSET BLVD
FULL CLOSURE: DELONGPRE AVE, SIERRA BONITA AVE - GARDNER ST

OPEN FOR LOCAL TRAFFIC

Approximate Footage 0 - 300

Date(s) 8/10/2018 to 8/10/2018 **Time(s)** 14:00 to 02:00

NOT A PERMIT

FilmL.A., Inc.
6255 W Sunset Blvd, 12th Floor
Hollywood, CA 90028
t: (213)977-8600 - f: (213)977-8601
www.filmla.com

Summary Information — Location

Permit Number	F00140797	**Location Manager**	Lucas Nalepinsk
Production Company	TWENTIETH CENTURY FOX TELEVISI...	Primary Phone	Mobile - 617-283-3156
Insured Company	TWENTIETH CENTURY FOX TELEVISI...	Secondary Phone	Office - 310-369-3586
Production Title	SINGLE PARENT- RESHOOT		

Location Address 1350 N Ogden Dr, Los Angeles, CA, 90046

Location Type Private Residence

Film Dates 8/10/2018 - 8/10/2018 07:00 - 22:00 1 day

Open or Closed to the Public Closed

Generic Conditions

FilmLA Monitor required at a minimum of four hours.
Must comply with attached conditions
Must Maintain 5' Clearance on Sidewalks/Walkways
Must maintain local/emergency access
No cast or crew parking on area streets
No interference with merchant activity.
No Parking in handicap spaces at anytime.
No steps from trailers, trucks or motorhomes may be facing road
Number of uniformed officers listed on the permit is a minimum requirement.
Permittee remains responsible for deploying a sufficient number of uniformed officers to provide traffic and crowd control to ensure the safety of the film crew and the public.
Traffic control must be done in accordance w/MUTCD
Traffic Officers Required
Uniformed officers shall have a copy of the film permit in their possession and are required to confirm that all traffic control signage devices are in place.

Please see attached document Spaulding Square_July-2017_AK.pdf

Equipment on Location

Type	Quantity
5 or 10 ton trucks	3
Cast/Crew vehicles	60
Catering Truck	1
Cube Trucks	4
Generator	1
Motor Homes	3
Picture vehicles	3
Trailers	1
Vans	3

Personnel on Location

Type	Quantity
Cast	5
Crew	60
FilmL.A. Monitor(s)	1
Off-Duty/Retired LAPD Officer(s)	2

NOT A PERMIT

FilmL.A., Inc.
6255 W Sunset Blvd, 12th Floor
Hollywood, CA 90028
t: (213)977-8600 - f: (213)977-8601
www.filmla.com

Summary Information — Location

Permit Number	F00140797	**Location Manager**	Lucas Nalepinsk
Production Company	TWENTIETH CENTURY FOX TELEVISI...	Primary Phone	Mobile - 617-283-3156
Insured Company	TWENTIETH CENTURY FOX TELEVISI...	Secondary Phone	Office - 310-369-3586
Production Title	SINGLE PARENT- RESHOOT		

Filming Activities Camera on sticks; Drive ups & away; Driving shots; Equipment on property; Equipment on sidewalk only.; Equipment on sidewalk, in curb lane & across street; Exterior Dialogue; Exterior establishing shots; Intermittent traffic control - 2 minutes standard; Camera in street with ITC, camera on sidewalk; Working in tandem with 1335 N Ogden Dr location;

Jurisdiction **Political:** Los Angeles City - Council District 04 **Police:** Los Angeles Police Department **Fire:** Los Angeles City

Thomas Guide **Page:** 593 **Grid:** B5

Approvals LOS ANGELES CITY POLICE DEPARTMENT Melissa Hernandez

Coordinator Note FILMLA MONITOR REQUIRED
8/10; 0600-2200 HRS
1335 N Ogden Dr, Los Angeles, CA 90046

MONITOR FOLLOWS TO:
1350 N Ogden Dr, Los Angeles, CA, 90046

Parking

Base Camp
Location Type : GARDNER STREET ELEMENTARY
Other Location 7450 Hawthorn Ave, Los Angeles, CA, 90046

Crew Parking
Location Type : 8000 W Sunset Bl, Los Angeles, CA, 90069
Other Location

Parking Notes
SPOT CHECK APPROVED, PER INSPECTOR OWENS

NOT A PERMIT

Permit #F00140797

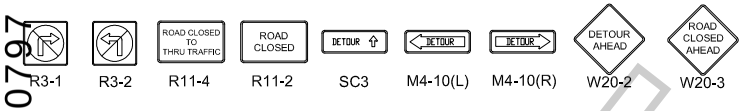

Ⓢ TRAFFIC SIGNAL

● TRAFFIC CONE

TYPE I W/ SIGN

HIGH LEVEL WARNING DEVICE

ALL TRAFFIC CONTROL WILL BE INSTALLED TO MEET OR EXCEED THE LATEST CA-MUTCD MINIMUM REQUIREMENTS

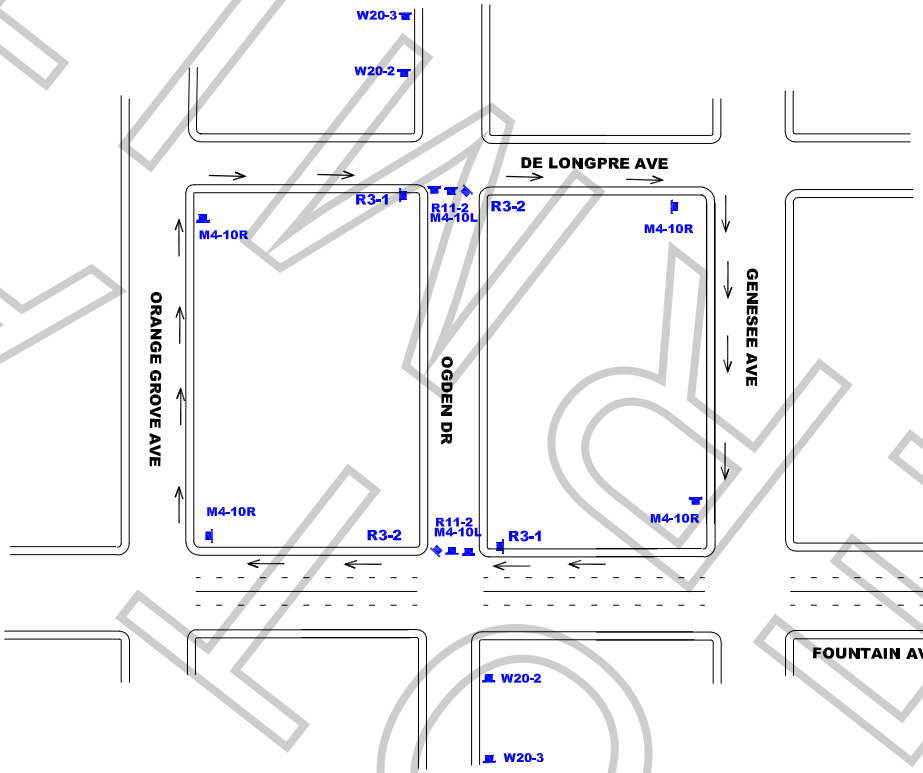

WORK ZONE TRAFFIC CONTROL PLAN
GENERAL NOTES

1. DATE/TIME: 8-10-18 FROM 07:00 HOURS TO 19:00 HOURS.

2. ALL SIGNING, STRIPING, AND TRAFFIC CONTROL DEVICES SHALL CONFORM TO THE (CURRENT) STATE OF CALIFORNIA DEPARTMENT OF TRANSPORTATION (CALTRANS) STANDARD PLANS AND STANDARD SPECIFICATIONS, CALIFORNIA MUTCD, AND ANY ADDENDUMS THERETO, AND AS SHOWN ON THESE PLANS, SYMBOLS AND ABBREVIATIONS USED ARE SHOWN ON CALTRANS STANDARD PLANS.
3. THERE WILL BE NO INTERFERENCE WITH TRAFFIC SIGNALS OR CROSSWALKS.
4. CONES WILL BE 28" MINIMUM HEIGHT AND HAVE REFLECTORIZED SLEEVES FOR NIGHT WORK.
5. POLICE WILL DIRECT TRAFFIC IF NECESSARY.

TCP FOR:	20TH CENTURY FOX: "SINGLE PARENT"
LOCATION:	OGDEN DR CLOSURE DELONGPRE AVE TO FOUNTAIN AVE LOS ANGELES, CALIFORNIA
CONTACT:	ELISA SMITH OFFICE# 213.763.9000 LUCAS NALEPINSKI PH# 617-283-3156
	JCL TRAFFIC SERVICES (213) 622-9775 C31-CA Lic # 805357
DATE / REVISIONS	DRAFTER: MARIO MENJIVAR SCALE: N.T.S. FILM LA: DP

ALTERED

APPOINTMENT OF FILM THIS PRODUCTION SERVICES, INC. AS AUTHORIZED AGENT AND REPRESENTATIVE

I certify that I am a representative of 20th Century Fox Television ("Principal") and am authorized to enter into binding contractual agreements on Principal's behalf provided Principal has pre-approved such agreements. I further certify that I am authorized by principal to appoint other representatives and agents for Principal and to give such representatives and agents authority to enter into and bind Principal to agreements relating to the issuance and compliance with location film (e.g. theatrical, television, commercial, and other motion picture filming) and still photographic permits, including the permits themselves and any riders to such permits. Acting on the behalf of Principal in my capacity as it's authorized representative, I appoint Film This Production Services, Inc. (a.k.a. Film This) and it's employees and agents ("Film This") as Principal's authorized representatives and agents to apply for and receive location film (e.g. theatrical, television, commercial, and other motion picture filming) and still photographic permits on behalf of Principal through the *FILML.A., INC.* for any city , county or other jurisdiction where *FILML.A., INC.* operates, in accordance with Principal's instructions, to negotiate, discuss, accept, modify, agree to bind the Principal to the terms and conditions of such permits (including any restrictions and/or community guidelines applicable to any such permit) and to execute such permits on behalf of Principal. Principal understands, acknowledges and agrees that it (and/or it's insurer) remains responsible for liable and all obligations imposed by or incidental to any permit or rider issued to Principal signed by an employee or agent of (including any coordinator, runner or messenger used by) Film This. Principal further agrees to comply with the terms and conditions of any such permits and hereby appoints Film This as an authorized representative to facilitate compliance with such terms and conditions following issuance of such permits and to enter into agreements for Principal with respect thereto. Any person, City, agency, entity or organization (including *FILML.A., INC.* and any city, county or other jurisdiction where *FILML.A., INC.* operates) may rely on this appointment and not need obtain any further authorization for any act described herein. An original or faxed copy of this appointment shall be sufficient and may be treated as an original for all purposes. The appointment may be revoked by Principal at anytime in writing delivered to *FILML.A., INC.*, but in any case shall expire one (1) year from the date of execution set forth below.

I declare under penalty of perjury under the laws of the State of California that I am authorized to appoint Film This as an agent for Principal and based on that authority I hereby appoint Film This as Principal's agent as set forth herein.

Dated 10/30/17

By Lucas Nalepinski
Representative's Signature

20th Century Fox Television	10201 W Pico Blvd
Name of "Principal" (Production Company)	Principal's Address
Lucas Nalepinski	Los Angeles Ca 90064
Print Princpal Representative's Name	City, State, Zip Code
Location manager	(617) 283-3156
Representative's Title (i.e. UPM, Loc Mgr)	Principal's Telephone Number

NOT A PERMIT

SPECIAL FILMING CONDITIONS
SPAULDING SQUARE

The Special Filming Conditions described below will be included in the terms and conditions of permits issued for filming in this area and are in addition to the standard terms and conditions applicable to filming permits generally. While these Special Filming Conditions will be included as terms if a permit for filming in this area is issued, they are not intended to, and do not, establish the criteria or standards for determining whether or not a particular permit (or permits) will be issued for this area. The decision whether or not a particular permit (or permits) will be issued is vested in the discretion of the appropriate City or County department or their designees (including FilmL.A., Inc.), to be exercised consistent with public health, safety and general welfare, and applicable land-use ordinances.

Spaulding Square is the area bounded by Spaulding Avenue, Sunset Boulevard, Orange Grove Avenue and Fountain Avenue. It includes:

- 1300 & 1400 blocks of N. Spaulding Avenue
- 1300 & 1400 blocks of N. Genesee Avenue
- 1300 & 1400 blocks of N. Ogden Drive
- 1300 & 1400 blocks of N. Orange Grove Avenue
- 7700 & 7800 blocks of De Longpre Avenue

- **Affected residents/merchants/businesses must be notified at least two (2) days in advance of the first day of filming or the first day of any substantial set preparation.** *Permit requests must be submitted to FilmL.A. at least three (3) days in advance.*
- **Production companies are also required to contact the Spaulding Square Neighborhood Association representative (currently Lesley O'Toole (323) 397-6319 or email @ lesleyotoole@gmail.com)** at least two working days in advance of the first day of filming or the first day of any substantial set preparation.
- **Cast and crew are not to park on area streets.** Off-street parking must be provided for personal vehicles.
- **Parking of production equipment is limited to one side of the street.** Film company vehicles shall not interfere with gardeners' activities, trash pick-up, safe use of the streets or access to resident driveways, unless approved by the affected residents.
- **When permission is granted to park equipment in the area overnight, the production company is to provide adequate security.**
- **Craft services, catering trucks, food preparation tables and dining tables are prohibited on sidewalks or parkways and must be out of public view.**
- **Generator(s) with the proper noise shield shall only be parked in front of the location house, or in front of houses that have approved this activity**.
- **A FilmL.A. Monitor will be assigned to encourage compliance with the permit and conditions.** The Monitor will generally arrive at the designated location 1 hour prior to the permit start time to note proper arrival time and remain with the production company during all filming-related activities and ensure proper departure time.

FilmL.A. Inc. NOT A PERMIT

Permit #E00140797

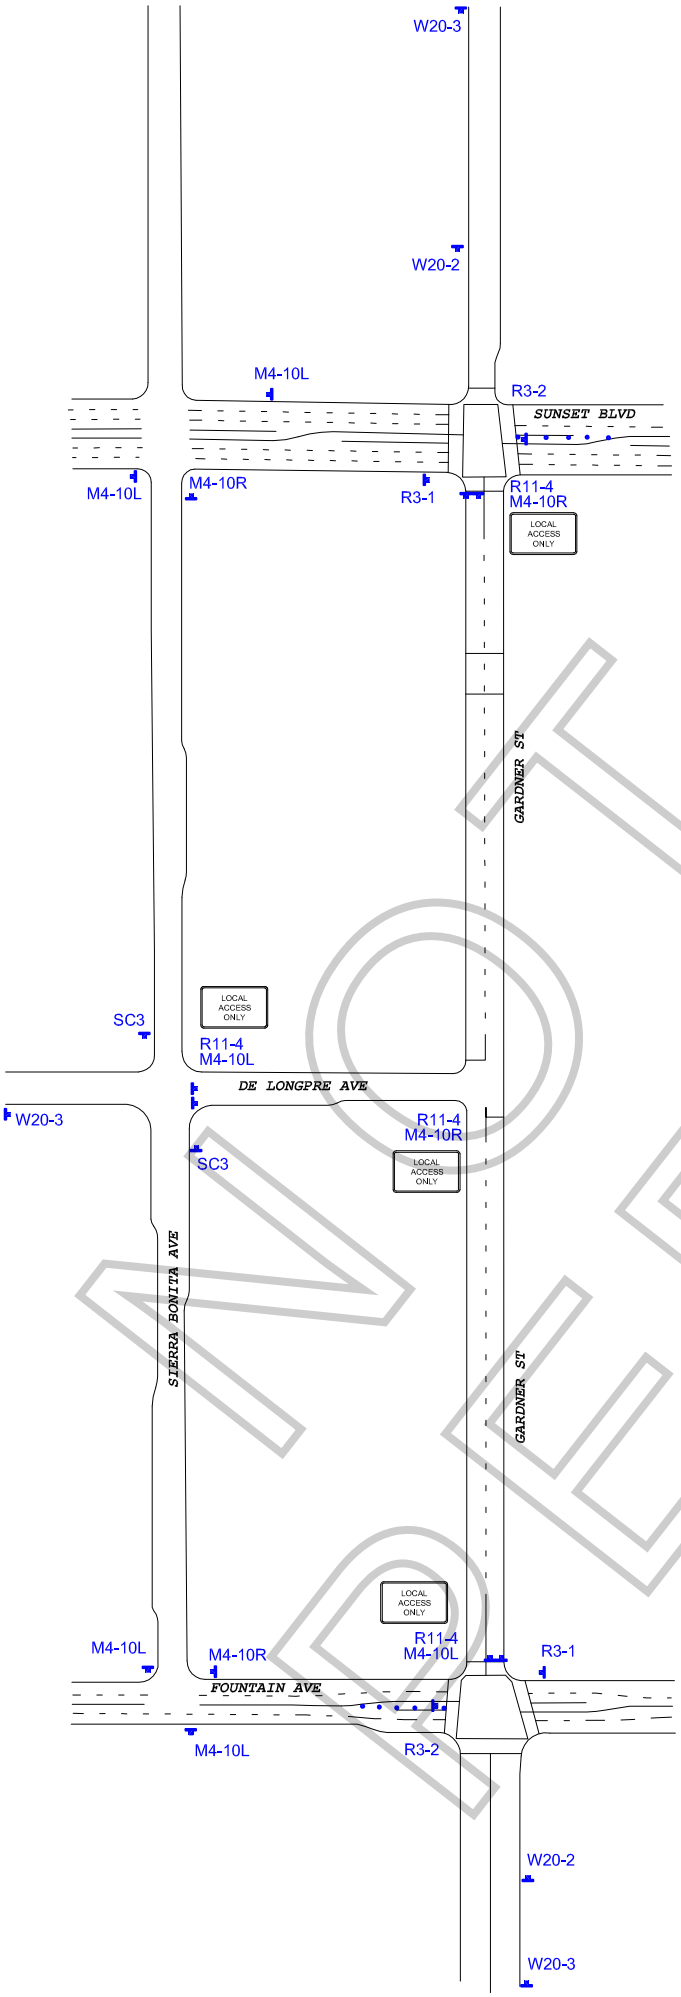

R3-1 R3-2 R11-4 R11-2 SC3 M4-10(L) M4-10(R) W20-2 W20-3

Ⓢ TRAFFIC SIGNAL

● TRAFFIC CONE

TYPE I W/ SIGN

FLASHING ARROW SIGN (FAS)

ALL TRAFFIC CONTROL WILL BE INSTALLED TO MEET OR EXCEED THE LATEST CA-MUTCD MINIMUM REQUIREMENTS

N

WORK ZONE TRAFFIC CONTROL PLAN
GENERAL NOTES

1. DATE/TIME: 8-10-18 FROM 14:00 HOURS TO 02:00 HOURS.

2. ALL SIGNING, STRIPING, AND TRAFFIC CONTROL DEVICES SHALL CONFORM TO THE (CURRENT) STATE OF CALIFORNIA DEPARTMENT OF TRANSPORTATION (CALTRANS) STANDARD PLANS AND STANDARD SPECIFICATIONS, CALIFORNIA MUTCD, AND ANY ADDENDUMS THERETO, AND AS SHOWN ON THESE PLANS, SYMBOLS AND ABBREVIATIONS USED ARE SHOWN ON CALTRANS STANDARD PLANS.
3. THERE WILL BE NO INTERFERENCE WITH TRAFFIC SIGNALS OR CROSSWALKS.
4. CONES WILL BE 28" MINIMUM HEIGHT AND HAVE REFLECTORIZED SLEEVES FOR NIGHT WORK.
5. POLICE WILL DIRECT TRAFFIC IF NECESSARY.

NOT A PERMIT

TCP FOR: 20TH CENTURY FOX TV: "SINGLE PARENT"

LOCATION:
SOFT CLOSURE OF GARDNER ST BTWN FOUNTAIN AVE & SUNSET BLVD
SOFT CLOSURE OF DELONGPRE AVE BTWN SIERRA BONITA & GARDNER
LOS ANGELES, CALIFORNIA

CONTACT: ELISA SMITH
OFFICE# 213-763-9000
LUCAS NALEPINSKI
PH# 617-283-3156

JCL TRAFFIC SERVICES
(213) 622-9775
C31-CA Lic # 805357

DATE	REVISIONS	DRAFTER: MARIO MENJIVAR
		SCALE: N.T.S.
		FILM LA: DP

SPECIAL FILMING CONDITIONS
SPAULDING SQUARE

The Special Filming Conditions described below will be included in the terms and conditions of permits issued for filming in this area and are in addition to the standard terms and conditions applicable to filming permits generally. While these Special Filming Conditions will be included as terms if a permit for filming in this area is issued, they are not intended to, and do not, establish the criteria or standards for determining whether or not a particular permit (or permits) will be issued for this area. The decision whether or not a particular permit (or permits) will be issued is vested in the discretion of the appropriate City or County department or their designees (including FilmL.A., Inc.), to be exercised consistent with public health, safety and general welfare, and applicable land-use ordinances.

Spaulding Square is the area bounded by Spaulding Avenue, Sunset Boulevard, Orange Grove Avenue and Fountain Avenue. It includes:

- 1300 & 1400 blocks of N. Spaulding Avenue
- 1300 & 1400 blocks of N. Genesee Avenue
- 1300 & 1400 blocks of N. Ogden Drive
- 1300 & 1400 blocks of N. Orange Grove Avenue
- 7700 & 7800 blocks of De Longpre Avenue

- **Affected residents/merchants/businesses must be notified at least two (2) days in advance of the first day of filming or the first day of any substantial set preparation.** *Permit requests must be submitted to FilmL.A. at least three (3) days in advance.*
- **Production companies are also required to contact the Spaulding Square Neighborhood Association representative (currently Lesley O'Toole (323) 397-6319 or email @ lesleyotoole@gmail.com)** at least two working days in advance of the first day of filming or the first day of any substantial set preparation.
- **Cast and crew are not to park on area streets.** Off-street parking must be provided for personal vehicles.
- **Parking of production equipment is limited to one side of the street.** Film company vehicles shall not interfere with gardeners' activities, trash pick-up, safe use of the streets or access to resident driveways, unless approved by the affected residents.
- **When permission is granted to park equipment in the area overnight, the production company is to provide adequate security.**
- **Craft services, catering trucks, food preparation tables and dining tables are prohibited on sidewalks or parkways and must be out of public view.**
- **Generator(s) with the proper noise shield shall only be parked in front of the location house, or in front of houses that have approved this activity**.
- **A FilmL.A. Monitor will be assigned to encourage compliance with the permit and conditions.** The Monitor will generally arrive at the designated location 1 hour prior to the permit start time to note proper arrival time and remain with the production company during all filming-related activities and ensure proper departure time.

FilmL.A. Inc. NOT A PERMIT